
GENERAL NOTES


A. SEE ELECTRICAL PLANS FOR EXTERIOR LIGHT FIXTURE SCHEDULE, LOCATION AND MOUNTING HEIGHTS.
B. SEE DOOR AND WINDOW SCHEDULE FOR SIZES, HARDWARE AND FINISH.
C. STONE VENEER WAINSCOT PER ADDITIVE ALTERNATE #2 ONLY.
D. DECORATIVE WINDOW METAL FRAME PER ADDITIVE ALTERNATE #3 ONLY.

KEYED NOTES


1. EXTERIOR FINISH SYSTEM WAINSCOT PER BASE BID. ACCENT COLOR AS SPECIFIED BY OWNER.
2. EXTERIOR FINISH SYSTEM AS SPECIFIED.
3. CONTROL JOINT.
4. METAL ROOF AS SPECIFIED. SEE ROOF PLAN.
5. DOOR AND FRAME AS SCHEDULED.
6. ALUMINUM STOREFRONT AS SCHEDULED.
7. GLAZING AND FRAME AS SCHEDULED.
8. DECORATIVE METAL FRAME PER ADDITIVE ALTERNATE #3. SEE DETAIL B4/A-201.
9. METAL COLUMN WITH STONE VENEER WAINSCOT AT PORTAL PER BASE BID. SEE STRUCTURAL AND DETAIL C3/AS-105.
10. DORMER WINDOW. SEE STRUCTURAL.
11. PORTAL WITH METAL ROOF AS SPECIFIED. SEE ROOF PLAN.
12. DECORATIVE METAL FRAME PER ADDITIVE ALTERNATE #3. SEE DETAIL C4/A-201.
13. 4"x4"x ¾" PLATE WITH 4 -¾" DIA. BOLTS ANCHOR TO 2X WOOD BLOCKING AS SHOWN. SEE DETAIL A4/A-201.
14. PER ADDITIVE ALTERNATE #3, ½" SHOP FABRICATED METAL FRAME - PAINTED. SEE ELEVATIONS AND DETAILS ON THIS SHEET FOR OVERALL SIZING.
15. ½" EXTERIOR WALL SHEATHING AS SCHEDULED.
16. WOOD STUD AS SCHEDULED. SEE STRUCTURAL.
17. ⅝" GYP. BOARD, TAPED, TEXTURED AND PAINTED.
18. 2X WOOD BLOCKING AS SHOWN. MATCH EXTERIOR WALL STUD WIDTH AS REQUIRED.
19. DECORATIVE METAL FRAME AND POST PER ADDITIVE ALTERNATE #3.

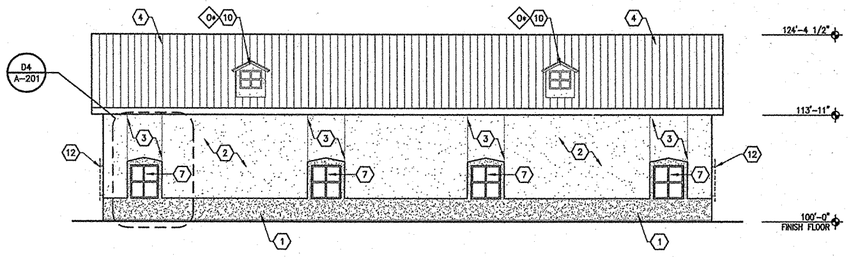


D1 EAST ELEVATION
SCALE: 1/8"=1'-0"

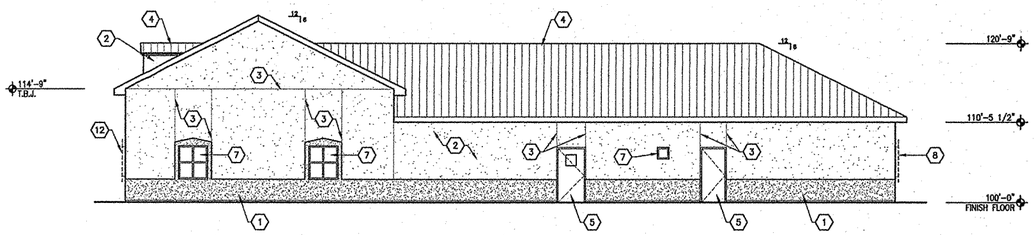


C1 NORTH ELEVATION
SCALE: 1/8"=1'-0"

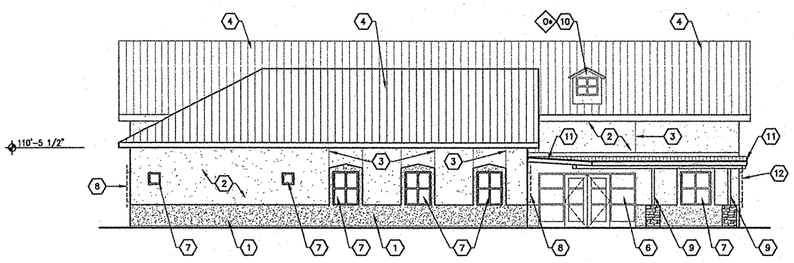

B1 WEST ELEVATION
SCALE: 1/8"=1'-0"

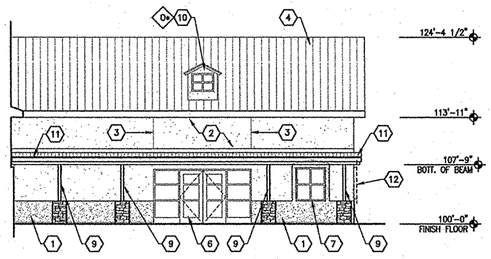


B3 PORTAL WEST ELEVATION
SCALE: 1/8"=1'-0"

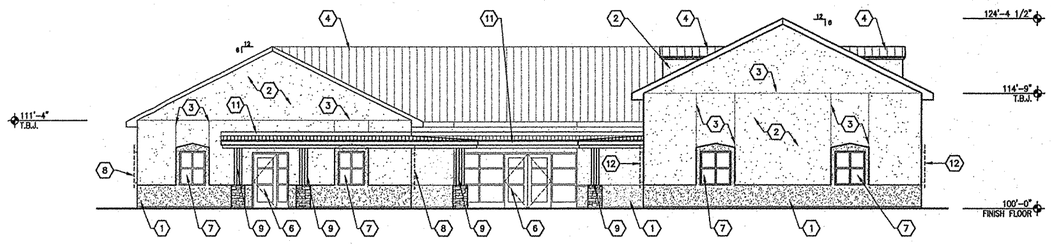


A1 SOUTH ELEVATION
SCALE: 1/8"=1'-0"


0x FRAME TYPE - SEE DOOR AND WINDOW SCHEDULE FOR SIZE AND LOCATION HEIGHT

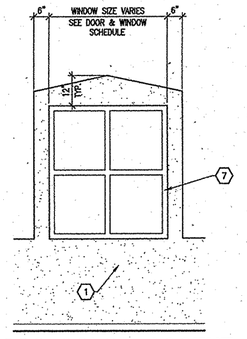


D4 STUCCO COLOR ACCENT FRAME - TYP.
SCALE: 1/2"=1'-0" — BASE BID

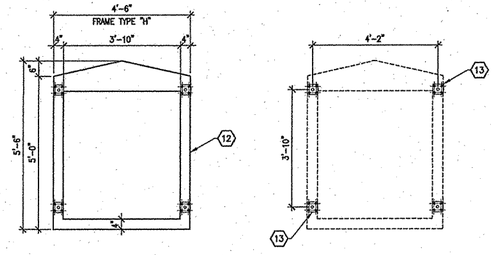

C4 DECORATIVE METAL FRAME
SCALE: 1/2"=1'-0" — ADDITIVE ALT. #3

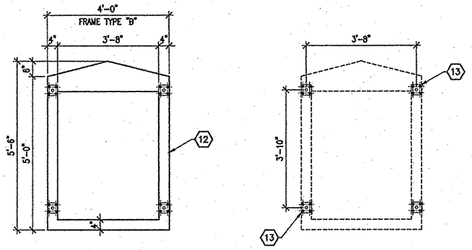

B4 DECORATIVE METAL FRAME
SCALE: 1/2"=1'-0" — ADDITIVE ALT. #3

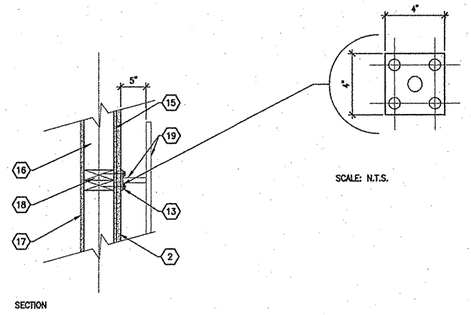

A4 FRAME / WALL CONNECTION DETAIL
SCALE: 1"=1'-0" — ADDITIVE ALT. #3

NCA
ARCHITECTS - PLANNERS - AIA
1306 RIO GRANDE BLVD NW
ALBUQUERQUE, NM 87104
505-255-6400 505-268-6954 FAX
WWW.NCA-ARCHITECTS.COM

ARCHITECT

STATE OF NEW MEXICO — ROBERT CALVANI NO. 10531 — REGISTERED ARCHITECT
4.17.08

CONSULTANT

PROJECT TITLE

LA ARBOLERA COMMUNITY CENTER

CHIMAYO
NEW MEXICO

REVISIONS:

MK	DATE	DESCRIPTION


DRAWN BY:	CHECKED BY:
MSB	CABEZA

PROJECT NUMBER: A05.62

DATE: APRIL 17, 2008

SHEET TITLE: **EXTERIOR ELEVATIONS**


SHEET NO: **A-201**

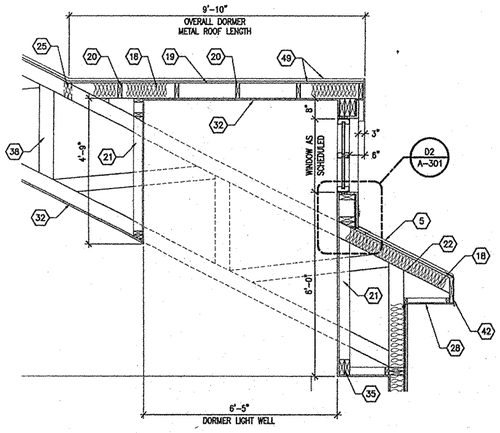

D1 DORMER SECTION - TYPICAL

SCALE: 1/2"=1'-0"


SCALE: 1/2" = 1'-0"

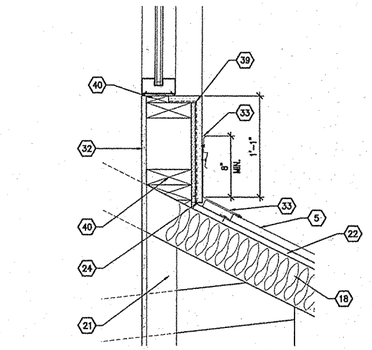

D2 FLASHING AT DORMER - TYPICAL

SCALE: 1 1/2"=1'-0"


SCALE: 1 1/2" = 1'-0"

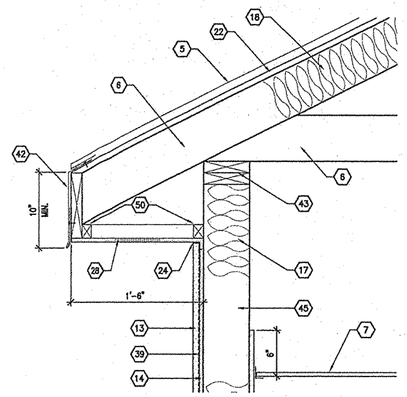

B1 SOFFIT DETAIL - TYPICAL

SCALE: 1 1/2"=1'-0"


SCALE: 1 1/2" = 1'-0"

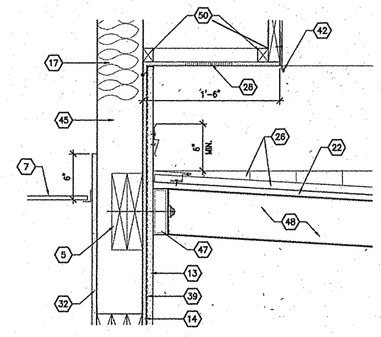

B2 PORTAL LEDGER CONNECTION

SCALE: 1 1/2"=1'-0"


SCALE: 1 1/2" = 1'-0"

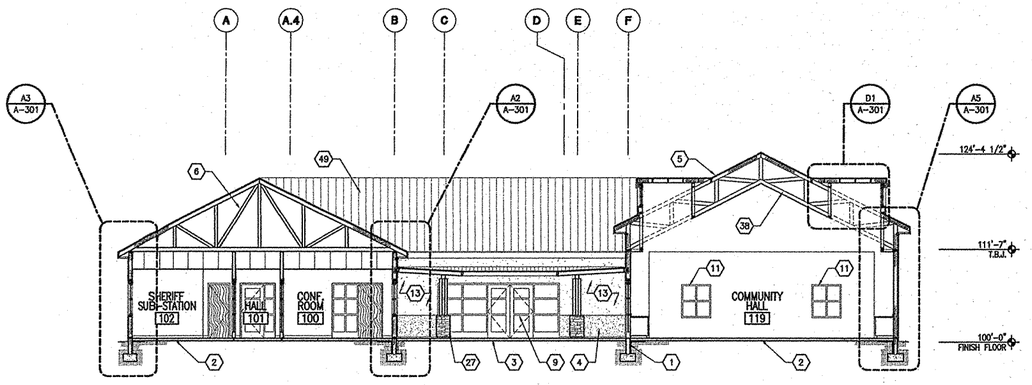

A1 BUILDING SECTION

SCALE: 1/8"=1'-0"


SCALE: 1/8" = 1'-0"

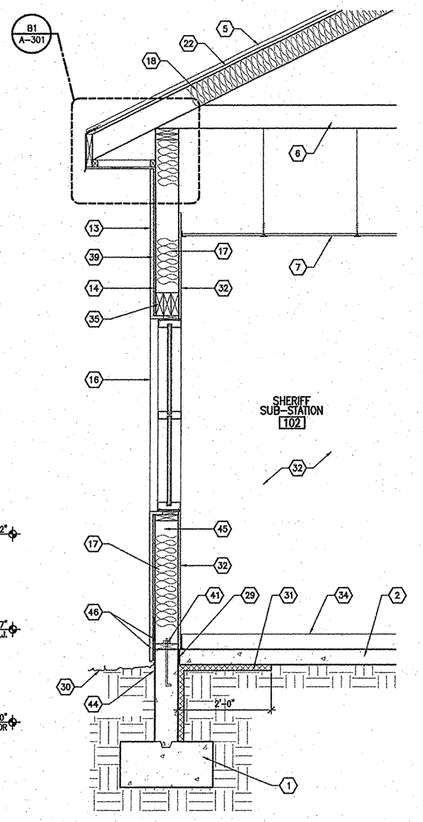

A3 WALL SECTION

SCALE: 3/4"=1'-0"


SCALE: 3/4" = 1'-0"

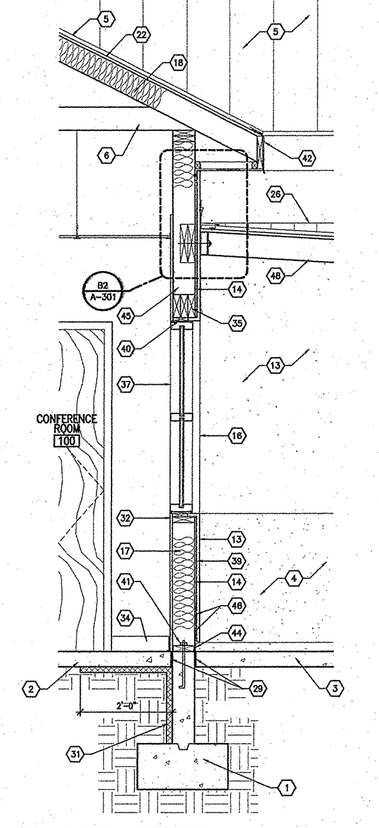

A4 WALL SECTION

SCALE: 3/4"=1'-0"

SCALE: 3/4" = 1'-0"

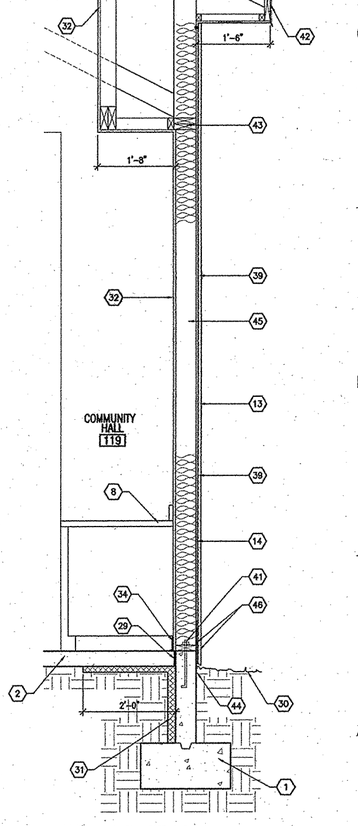

A5 WALL SECTION

SCALE: 3/4"=1'-0"

SCALE: 3/4" = 1'-0"

KEYED NOTES

1. CONCRETE FOUNDATION. SEE STRUCTURAL.
2. CONCRETE FLOOR SLAB. SEE STRUCTURAL.
3. CONCRETE SIDEWALK. SEE CIVIL.
4. STUCCO SYSTEM ACCENT COLOR WAINSCOT PER BASE BID. SEE EXTERIOR ELEVATION SHEET FOR LIMITS OF INSTALLATION.
5. STANDING SEAM METAL ROOF AS SCHEDULED. SEE ROOF PLAN.
6. PRE-ENGINEERED ROOF TRUSS. SEE STRUCTURAL.
7. SUSPENDED ACOUSTICAL CEILING.
8. BASE CABINET WITH COUNTERTOP. SEE SHEET A-501.
9. ALUMINUM ENTRY DOOR AS SCHEDULED.
10. SCHEDULED DOOR AND FRAME.
11. SCHEDULED WINDOW AND FRAME.
12. GYP. BOARD CEILING AS SCHEDULED.
13. STUCCO SYSTEM AS SCHEDULED.
14. ½" APA WALL SHEATHING. SEE STRUCTURAL.
15. NOT USED.
16. LINE OF WALL BEYOND.
17. R-19 BATT INSULATION.
18. R-30 BATT INSULATION.
19. RIDGE BEAM PER STRUCTURAL.
20. 2"x6" DORMER RAFTERS @ 24" O.C. PER STRUCTURAL.
21. 2"x6" STUD WALL ON THREE SIDES PER STRUCTURAL.
22. ¾" APA ROOF SHEATHING. SEE STRUCTURAL.
23. ALUMINUM STOREFRONT AS SCHEDULED. SEE DOOR AND WINDOW DETAIL SHEET FOR THRESHOLD CONDITION.
24. STUCCO "J" STOP.
25. (2) – 2"x8" DORMER HEADER.
26. PORTAL METAL ROOF AS SCHEDULED.
27. PORTAL BASE AND METAL COLUMNS. SEE STRUCTURAL.
28. VENTED METAL SOFFIT AS SCHEDULED.
29. ½" EXPANSION JOINT MATERIAL.
30. FINISH GRADE. SEE CIVIL.
31. 1½" PERIMETER RIGID INSULATION.
32. ⅝" TYPE "X" GYP. BOARD (TAPE, BED, TEXTURE, PAINT).
33. COUNTERFLASHING INSTALLED PER MANUFACTURER.
34. BASE AS SCHEDULED.
35. 2X HEADER. SEE STRUCTURAL.
36. 2X PLATE. SEE STRUCTURAL.
37. LINE OF WINDOW FRAME BEYOND.
38. SHOP FABRICATED TIMBER TRUSS PER STRUCTURAL.
39. WEATHER RESISTANT MOISTURE BARRIER OVER SHEATHING INSTALLED PER MANUFACTURER RECOMMENDATION.
40. WOOD BLOCKING – SHIM AS REQUIRED.
41. STUD WALL BOTTOM PLATE AND ANCHOR BOLT. SEE STRUCTURAL.
42. METAL DRIP EDGE INSTALLED PER ROOFING MANUFACTURER RECOMMENDATION.
43. TOP PLATE PER STRUCTURAL.
44. FINISH COAT ONLY AT THIS AREA.
45. 2x6 WOOD STUD.
46. WEEP SCREED. ALIGN BOTTOM EDGE TO MATCH BOTTOM EDGE OF PORTAL COLUMN BASE.
47. S.S. PORTAL LEDGER, T.O.S. ATTACH TO STUD WALL BLOCKING PER STRUCTURAL.
48. STEEL TUBING PORTAL BEAM. EXTEND OVER AND BEYOND CENTER OF END COLUMNS PER STRUCTURAL.
49. METAL ROOF SYSTEM OVER 3/4" APA RATED SHEATHING. SEE FRAMING NOTES ON STRUCTURAL SHEETS.
50. 2X WOOD BLOCKING AS REQUIRED.

NCA
ARCHITECTS - PLANNERS - AIA
1306 RIO GRANDE BLVD NW
ALBUQUERQUE, NM 87104
505-255-6400 505-268-6954 FAX
WWW.NCA-ARCHITECTS.COM

ARCHITECT

STATE OF NEW MEXICO
ROBERT CALVANI
NO. 1053
REGISTERED ARCHITECT
4.17.08

CONSULTANT

PROJECT TITLE

LA ARBOLERA COMMUNITY CENTER

CHIMAYO
NEW MEXICO

REVISIONS:

MK	DATE	DESCRIPTION

DRAWN BY:	CHECKED BY:
MSB	CABEZA

PROJECT NUMBER: A05.62

DATE: APRIL 17, 2008

SHEET TITLE:


BUILDING AND WALL SECTIONS

SHEET NO:

A-301

GENERAL NOTES

A. REFER TO SHEETS AS-104 AND AS-105 FOR DIMENSIONS NOT SHOWN.
B. REFER TO CIVIL FOR MORE INFORMATION.

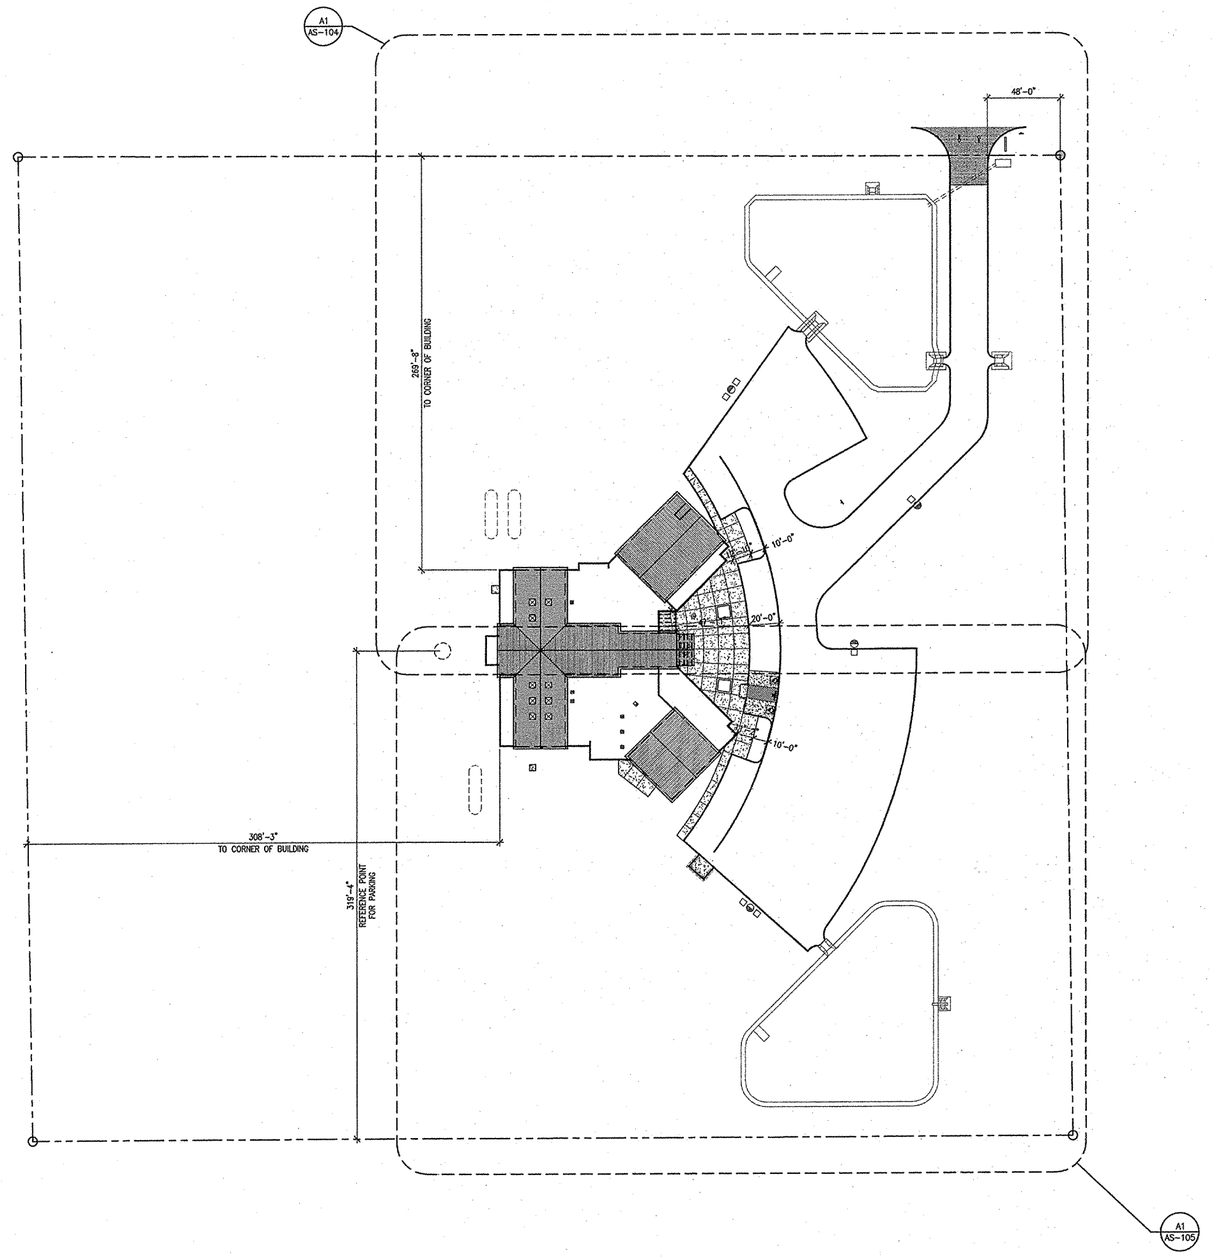

A1 OVERALL SITE DIMENSION PLAN
SCALE: 1"=40'

0 40' 80'
SCALE: 1" = 40'

NCA
ARCHITECTS - PLANNERS - AIA
1306 RIO GRANDE BLVD NW
ALBUQUERQUE, NM 87104
505-255-8400 505-268-6954 FAX
WWW.NCA-ARCHITECTS.COM

ARCHITECT

STATE OF NEW MEXICO
ROBERT CALVANI
NO. 1052
REGISTERED ARCHITECT
12.4.07

CONSULTANT

PROJECT TITLE

RIO ARRIBA COUNTY HEALTH COMMONS PHASE I - REBID

ESPANOLA NEW MEXICO

REVISIONS:

MK	DATE	DESCRIPTION

DRAWN BY:	CHECKED BY:
CABEZA	JL

PROJECT NUMBER:
A06.04


DATE:
DECEMBER 4, 2007

SHEET TITLE:
OVERALL DIMENSION SITE PLAN

SHEET NO:
AS-103

GENERAL NOTES

A. SEE ENLARGED PLANS FOR DETAILED DIMENSIONING IN INTERIOR AREAS.

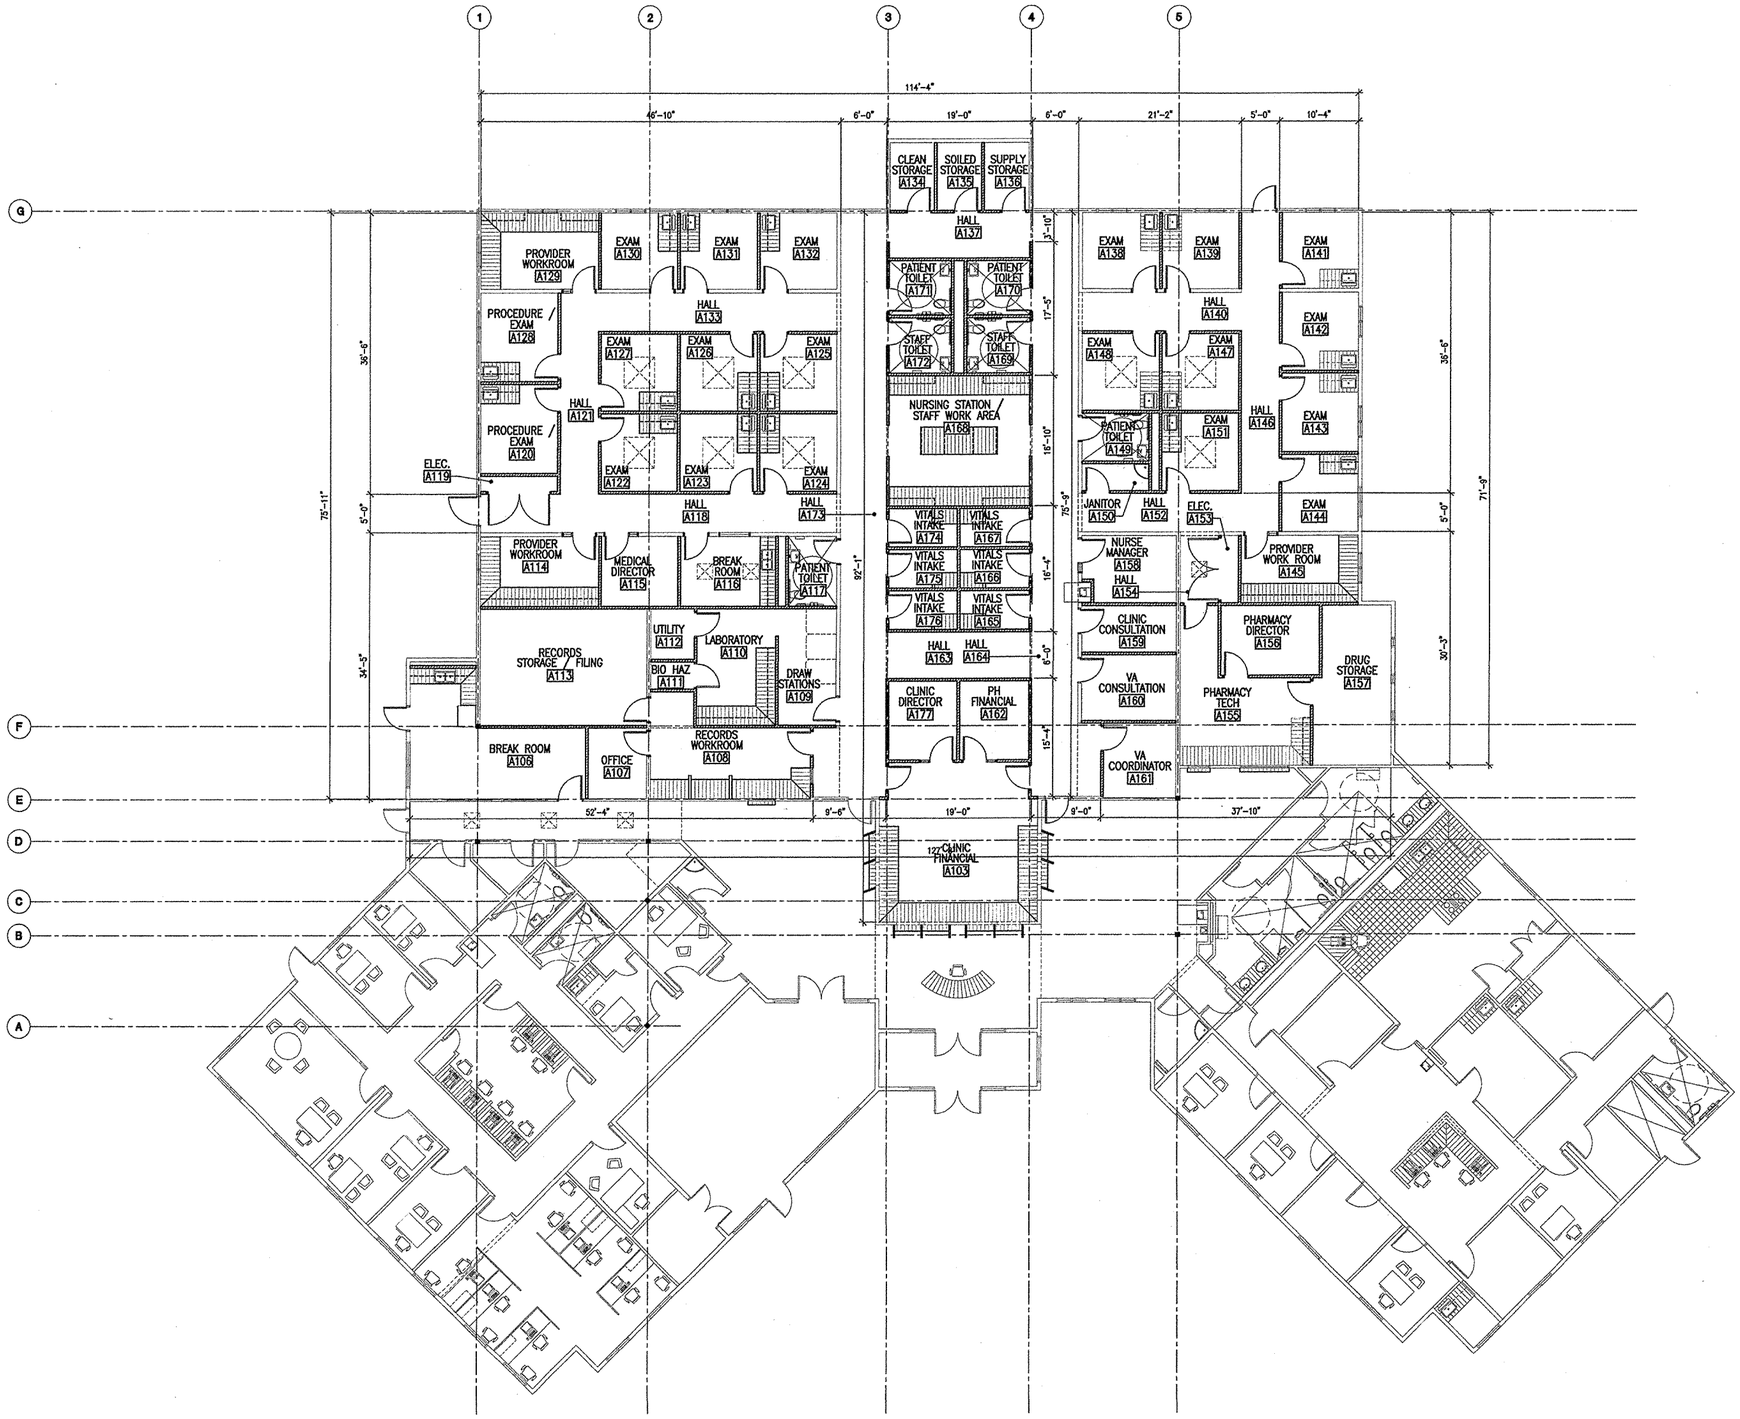

A1 OVERALL DIMENSION FLOOR PLAN - PHASE 2
SCALE: 1/8"=1'-0"

0 4' 8' 16'
SCALE: 1/8" = 1'-0"

NCA
ARCHITECTS - PLANNERS - AIA
1306 RIO GRANDE BLVD NW
ALBUQUERQUE, NM 87104
505-255-6400 505-268-6954 FAX
WWW.NCA-ARCHITECTS.COM

ARCHITECT

STATE OF NEW MEXICO REGISTERED ROBERT CALVANI NO. 1053 ARCHITECT 5.29.09

CONSULTANT

PROJECT TITLE

RIO ARRIBA COUNTY HEALTH COMMONS PH II - TENANT IMPROVEMENTS

ESPANOLA NEW MEXICO

REVISIONS:

MK	DATE	DESCRIPTION

DRAWN BY:	CHECKED BY:
cabeza	jl

PROJECT NUMBER: A06.04.004

DATE: MAY 8, 2009

SHEET TITLE: **OVERALL DIMENSION FLOOR PLAN - PHASE 2**


SHEET NO: **A-102**

GENERAL NOTES


A. ALL WORK SHOWN ON THIS DRAWING DONE UNDER BASE BID UNLESS NOTED OTHERWISE.
B. STONE VENEER WAINSCOT INSTALLED PER ADDITIVE ALTERNATE #1 ONLY.

KEYED NOTES


1. STUCCO SYSTEM AS SPECIFIED.
2. NOT USED.
3. STUCCO SYSTEM ACCENT COLOR WAINSCOT PER BASE BID.
4. DOOR AS SCHEDULED.
5. GLAZING AS SCHEDULED.
6. METAL ROOFING SYSTEM AS SPECIFIED.
7. METAL COPING. SEE ROOF PLAN.
8. ROOF GUTTER AND DOWN SPOUT – DASHED FOR CLARITY OF EXTERIOR ELEVATION. SEE ROOF PLAN.
9. KNOCK–OUT PANEL INSTALLED PER BASE BID FOR FUTURE WINDOW OR DOOR OPENING. SIZE AS SHOWN ON ELEVATIONS. SEE SHEET A–601.

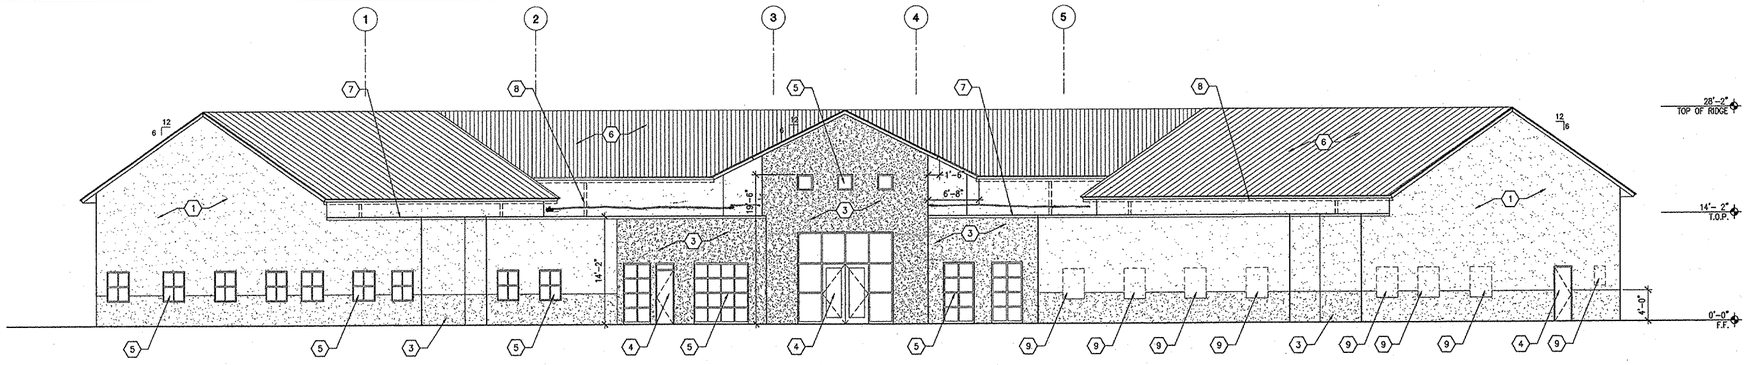


D1 EAST ELEVATION (BASE BID)
SCALE: 1/8"=1'-0"

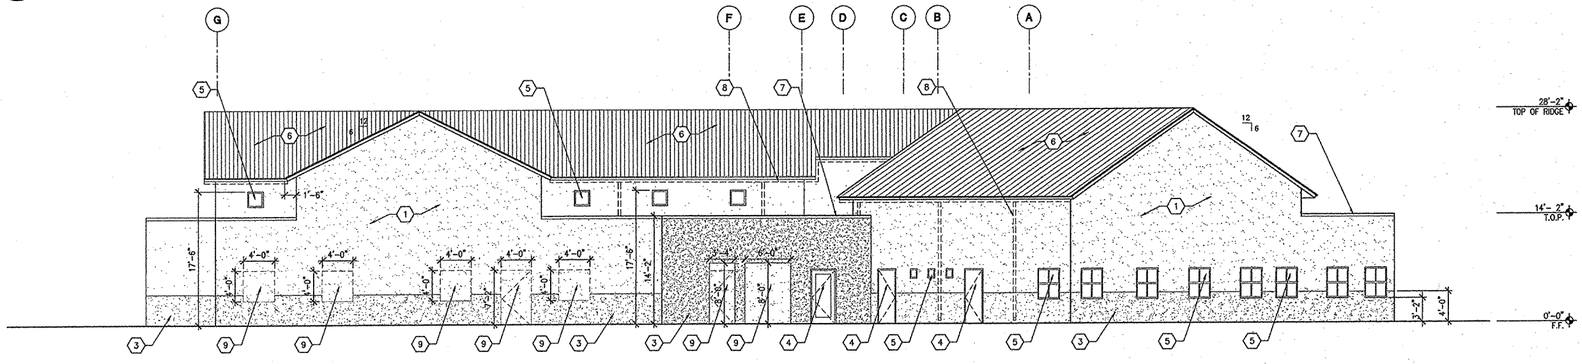


C1 SOUTH ELEVATION (BASE BID)
SCALE: 1/8"=1'-0"

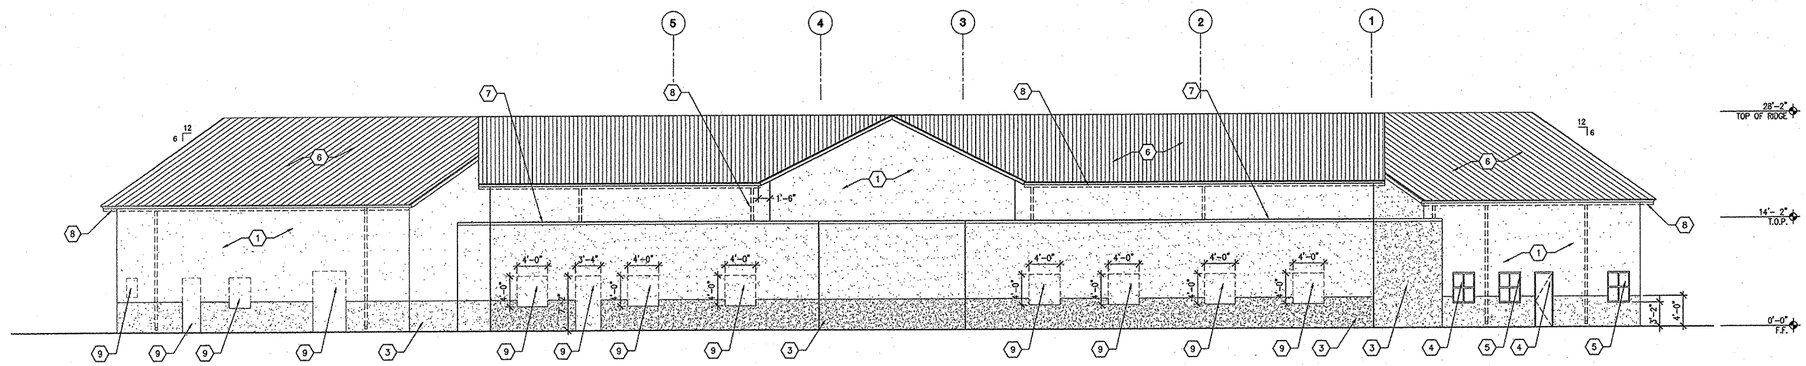

B1 WEST ELEVATION (BASE BID)
SCALE: 1/8"=1'-0"

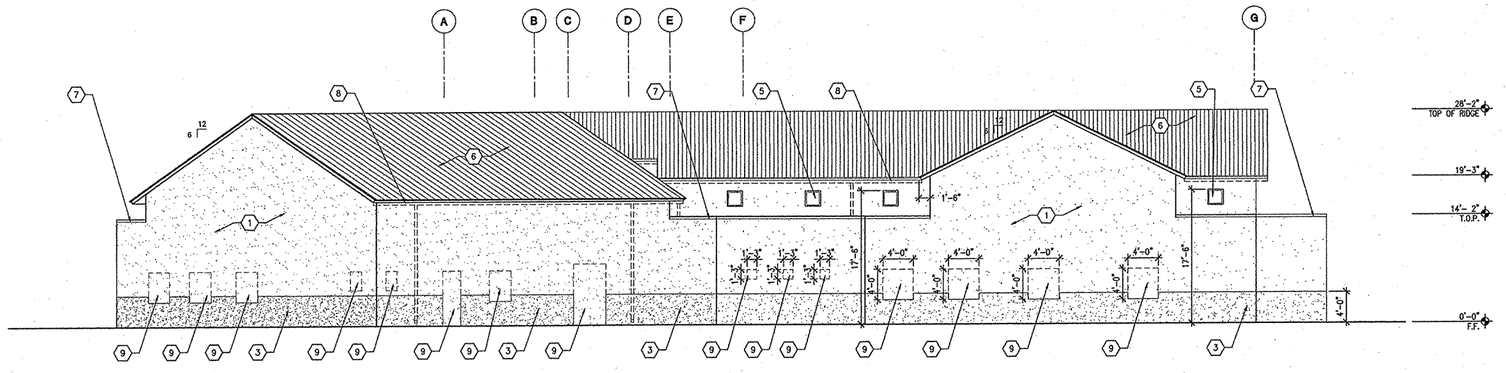

A1 NORTH ELEVATION (BASE BID)
SCALE: 1/8"=1'-0"

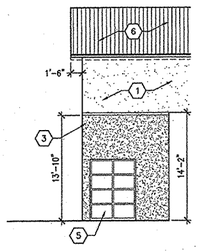

A5 PARTIAL NORTH ELEVATION (BASE BID)
SCALE: 1/8"=1'-0"

NCA
ARCHITECTS - PLANNERS - AIA
1306 RIO GRANDE BLVD NW
ALBUQUERQUE, NM 87104
505-255-6400 505-268-8954 FAX
WWW.NCA-ARCHITECTS.COM

ARCHITECT

STATE OF NEW MEXICO
ROBERT CALVANI
NO. 10153
REGISTERED ARCHITECT
12.4.07

CONSULTANT

PROJECT TITLE

RIO ARRIBA COUNTY HEALTH COMMONS PHASE I - REBID

ESPANOLA NEW MEXICO

REVISIONS:

MK	DATE	DESCRIPTION

DRAWN BY:	CHECKED BY:
CABEZA	JL

PROJECT NUMBER: A06.04

DATE: DECEMBER 4, 2007

SHEET TITLE:

EXTERIOR ELEVATIONS - PHASE 1 (BASE BID)

SHEET NO:

A-201

GENERAL NOTES


A. REFER TO DOOR SCHEDULE FOR SIZES AND HARDWARE.
B. REFER TO ELECTRICAL FOR LIGHT FIXTURE TYPES AND MOUNTING HEIGHTS.
C. SEE MECHANICAL FOR LOCATION AND MOUNTING HEIGHT OF SIDE WALL HVAC DUCTING INTO BUILDING.

⬡ DEMOLITION NOTES

1. REMOVE DOOR AND FRAME IN IT'S ENTIRETY.
2. REMOVE EXISTING OVERHEAD ROLLING DOOR AND FRAME IN IT'S ENTIRETY.
3. REMOVE EXISTING METAL WALL PANEL SYSTEM IN IT'S ENTIRETY AT NORTH SIDE OF EXISTING BUILDING ONLY.
4. REMOVE EXISTING METAL GUTTER AND DOWN SPOUTS IN THEIR ENTIRETY.
5. EXISTING TRANSFORMER ON CONCRETE PAD WITH PAINTED METAL TUBING TO REMAIN. CONTRACTOR TO COVER AND PROTECT FROM DAMAGE DURING DEMOLITION.
6. EXISTING ENTRY PORTAL DASHED FOR CLARITY.
7. EXISTING ZIA BUILDING BEYOND.
8. EXISTING BRICK WAINSCOT TO REMAIN.
9. REMOVE EXISTING OUTDOOR LIGHT.
10. EXISTING SPEAKER AND CONDUIT TO REMAIN. CONTRACTOR TO PROTECT FROM DAMAGE DURING DEMOLITION.
11. EXISTING GUTTER TO REMAIN.


⬡ KEYED NOTES

1. H.M. DOOR AND FRAME AS SCHEDULED.
2. OVERHEAD ROLLING DOOR AS SCHEDULED.
3. VERTICAL METAL WALL PANEL SYSTEM INSTALLED PER MANUFACTURER RECOMMENDATION OVER SUBSTRATE WITH WATER PROOF LINER ON 6" METAL STUD AT 16" O.C.
4. 8"x8", 22 GA. PRE-FINISHED METAL GUTTER WITH 20 GA. GUTTER BRACKETS @ 36" O.C. AND 8"x8", 22 GA. DOWN SPOUTS INSTALLED AND SLOPED PER MANUFACTURER RECOMMENDATION.
5. EXISTING TRANSFORMER.
6. EXISTING ENTRY PORTAL DASHED FOR CLARITY.
7. EXISTING ZIA BUILDING BEYOND.
8. EXISTING BRICK WAINSCOT.
9. EXTERIOR MOUNTED LIGHT AS SCHEDULED.
10. RE-INSTALL EXISTING SPEAKER AND CONDUIT AND NEW FLASHING AT WALL PENETRATION AS REQUIRED.
11. HVAC GROUND UNIT AND EXTERIOR DUCT WORK. COORDINATE WITH MECHANICAL ON INTERIOR HEIGHT OF DUCTS. PROVIDE MAXIMUM CLEARANCE BETWEEN BOTTOM OF DUCT WORK AND FINISH FLOOR AS POSSIBLE.
12. 6" DIA. STEEL PIPE BOLLARD FILLED WITH CONCRETE AND SMOOTH CONCRETE CAP AND HORIZONTAL PIPING AT 18" MIN. HEIGHT. PAINT BRIGHT YELLOW PER NMSHTD STANDARDS.
13. PER MECHANICAL DETAIL, CONCRETE HOUSING PAD – 6" GREATER IN SIZE THAN SCHEDULED EQUIPMENT FOOTPRINT.

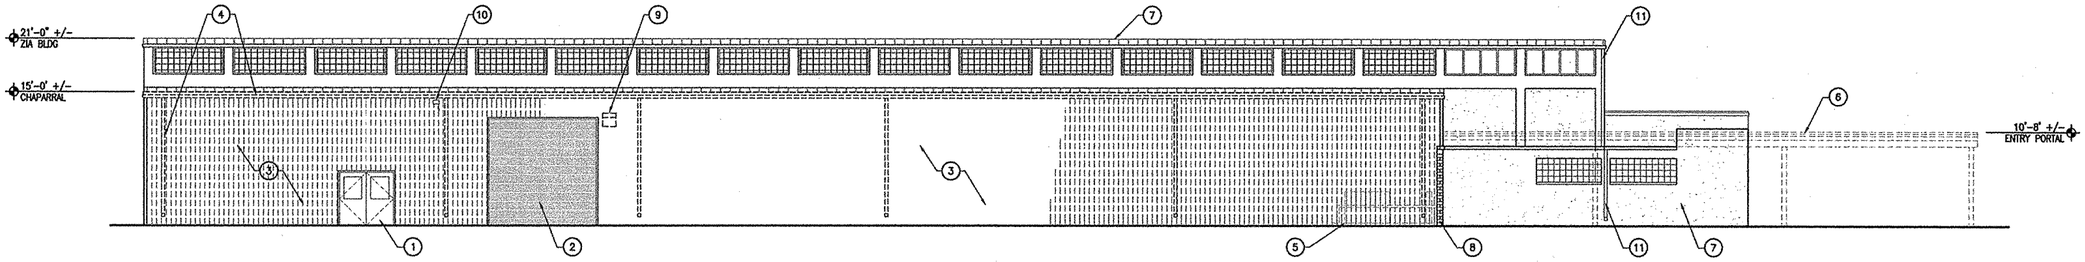

B1 EXTERIOR ELEVATION – DEMOLITION
SCALE: 1/8"=1'-0"

0 4' 8' 16'
SCALE: 1/8" = 1'-0"

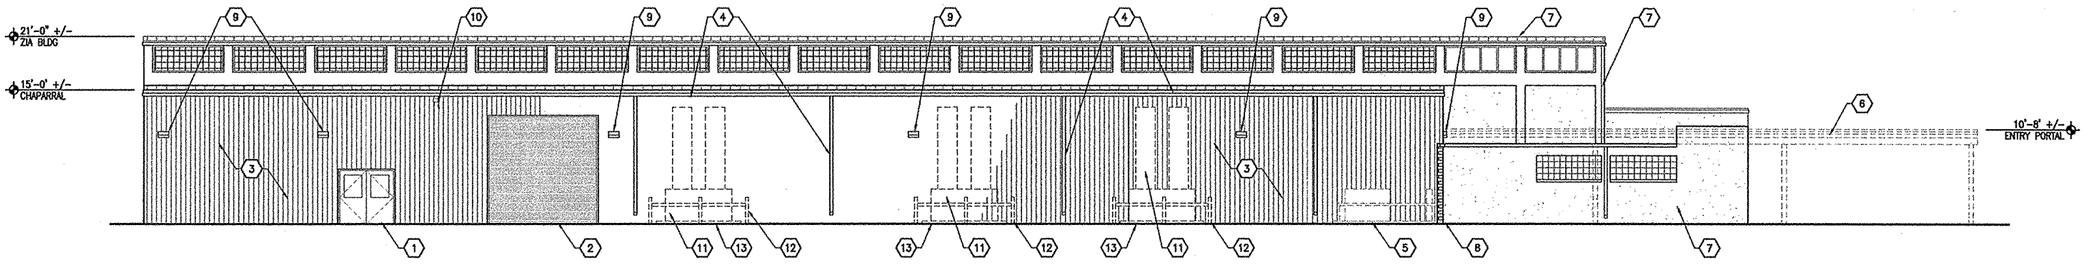

A1 EXTERIOR ELEVATION – NEW
SCALE: 1/8"=1'-0"

0 4' 8' 16'
SCALE: 1/8" = 1'-0"

NCA
ARCHITECTS - PLANNERS - AIA
1306 RIO GRANDE BLVD NW
ALBUQUERQUE, NM 87104
505-255-6400 505-268-6954 FAX
WWW.NCA-ARCHITECTS.COM

ARCHITECT

STATE OF NEW MEXICO
ROBERT CALVANI
NO. 10133
REGISTERED ARCHITECT
6.16.10

CONSULTANT

PROJECT TITLE

LEA COUNTY CHAPARRAL RENOVATION

LOVINGTON NEW MEXICO

REVISIONS:

MK	DATE	DESCRIPTION

DRAWN BY: cabeza | CHECKED BY:

PROJECT NUMBER: A09.17.2


DATE: JUNE 16, 2010

SHEET TITLE:

EXTERIOR ELEVATION DEMOLITION AND NEW


SHEET NO:

A-201

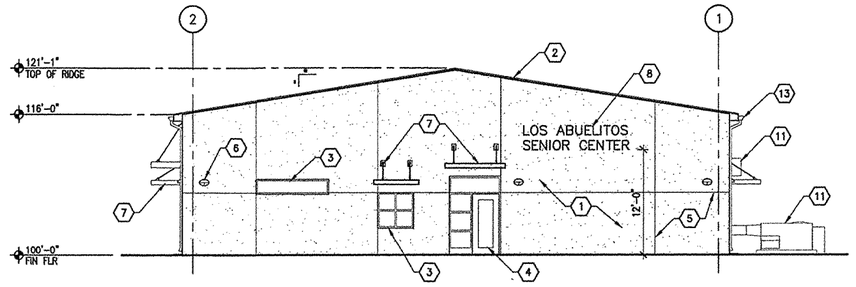


D2 NORTH ELEVATION

SCALE: 1/8" = 1'-0"

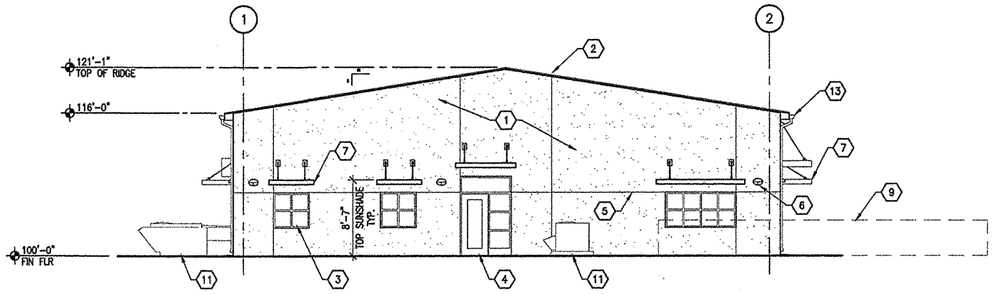


C2 SOUTH ELEVATION

SCALE: 1/8" = 1'-0"

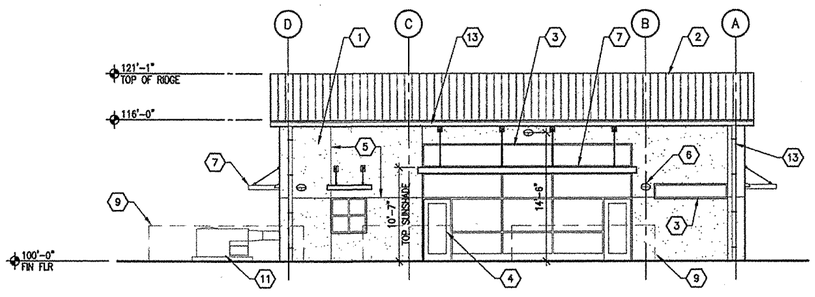

B2 EAST ELEVATION

SCALE: 1/8" = 1'-0"

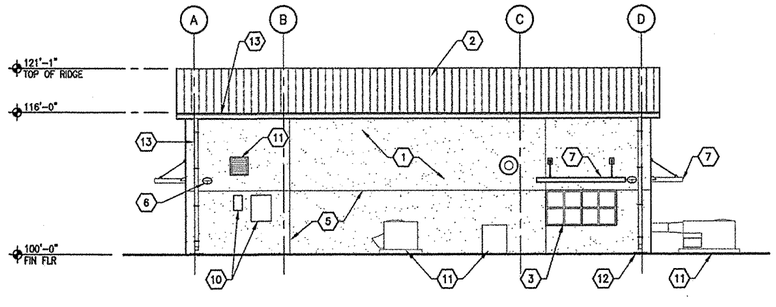

A2 WEST ELEVATION

SCALE: 1/8" = 1'-0"

GENERAL NOTES

A. REFER TO MECHANICAL FOR AIR LOUVRE GRILLE INSTALLATION HEIGHT.
B. REFER TO ELECTRICAL DRAWINGS FOR MOUNTING HEIGHT OF EXTERIOR LIGHTING UNLESS NOTED OTHERWISE.

KEYED NOTES

1. EXTERIOR STUCCO SYSYTEM.
2. METAL ROOFING SYSTEM. REFER TO SPECIFICATIONS.
3. ALUMINUM WINDOW FRAME AND GLAZING AS SCHEDULED.
4. ALUMINUM DOOR AND FRAME AS SCHEDULED.
5. CONTROL JOINT.
6. EXTERIOR LIGHT FIXTURE AS SCHEDULED.
7. SHADE CANOPY.
8. CAST ALUMINUM LETTERS, FLUSH MOUNTED. REFER TO SPECIFICATIONS.
9. SITE WALL, DASHED FOR CLARITY. REFER TO SITE PLAN SHEET AS-102 AND DETAIL B5/AS-501.
10. ELECTRICAL METER AND DISCONNECT. REFER TO ELECTRICAL DRAWINGS.
11. MECHANICAL UNIT ON 6" RAISED CONCRETE PAD. REFER TO MECHANICAL DRAWINGS.
12. CONCRETE SPLASH BLOCK. SEE DETAIL D2/A-521.
13. PRE-FINISHED GUTTER AND DOWNSPOUT AS SCHEDULED.

NCA
ARCHITECTS - PLANNERS - AIA
1306 RIO GRANDE BLVD NW
ALBUQUERQUE, NM 87104
505-255-6400 505-268-6954 FAX
WWW.NCA-ARCHITECTS.COM

ARCHITECT

STATE OF NEW MEXICO
ROBERT CALVANI
NO. 1053
REGISTERED ARCHITECT

CONSULTANT

PROJECT TITLE

LOS ABUELITOS SENIOR CENTER

PORTALES NEW MEXICO

REVISIONS:

MK	DATE	DESCRIPTION


DRAWN BY:	CHECKED BY:
SMV	JL

PROJECT NUMBER: A10.06

DATE: AUGUST 2011

SHEET TITLE: **BUILDING ELEVATIONS**


SHEET NO: **A-201**

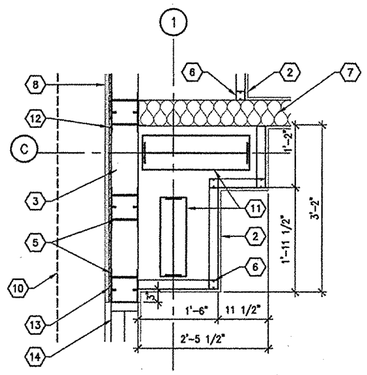

D1 PLAN DETAIL

SCALE: 3/4"=1'-0"


SCALE: 3/4" = 1'-0"

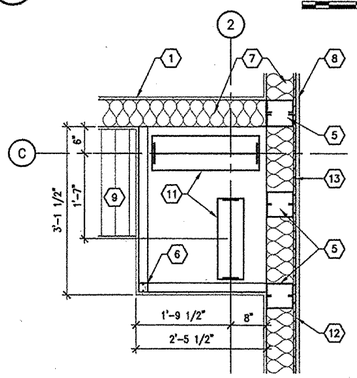

C1 PLAN DETAIL

SCALE: 3/4"=1'-0"


SCALE: 3/4" = 1'-0"

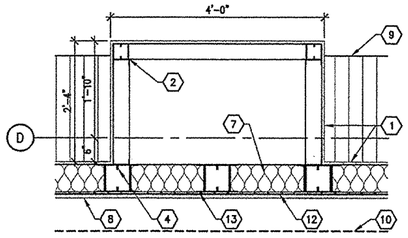

B1 PLAN DETAIL – TYP.

SCALE: 3/4"=1'-0"


SCALE: 3/4" = 1'-0"

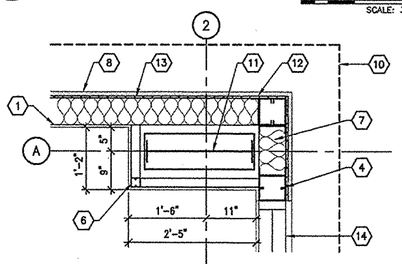

A1 PLAN DETAIL – TYP.

SCALE: 3/4"=1'-0"

SCALE: 3/4" = 1'-0"

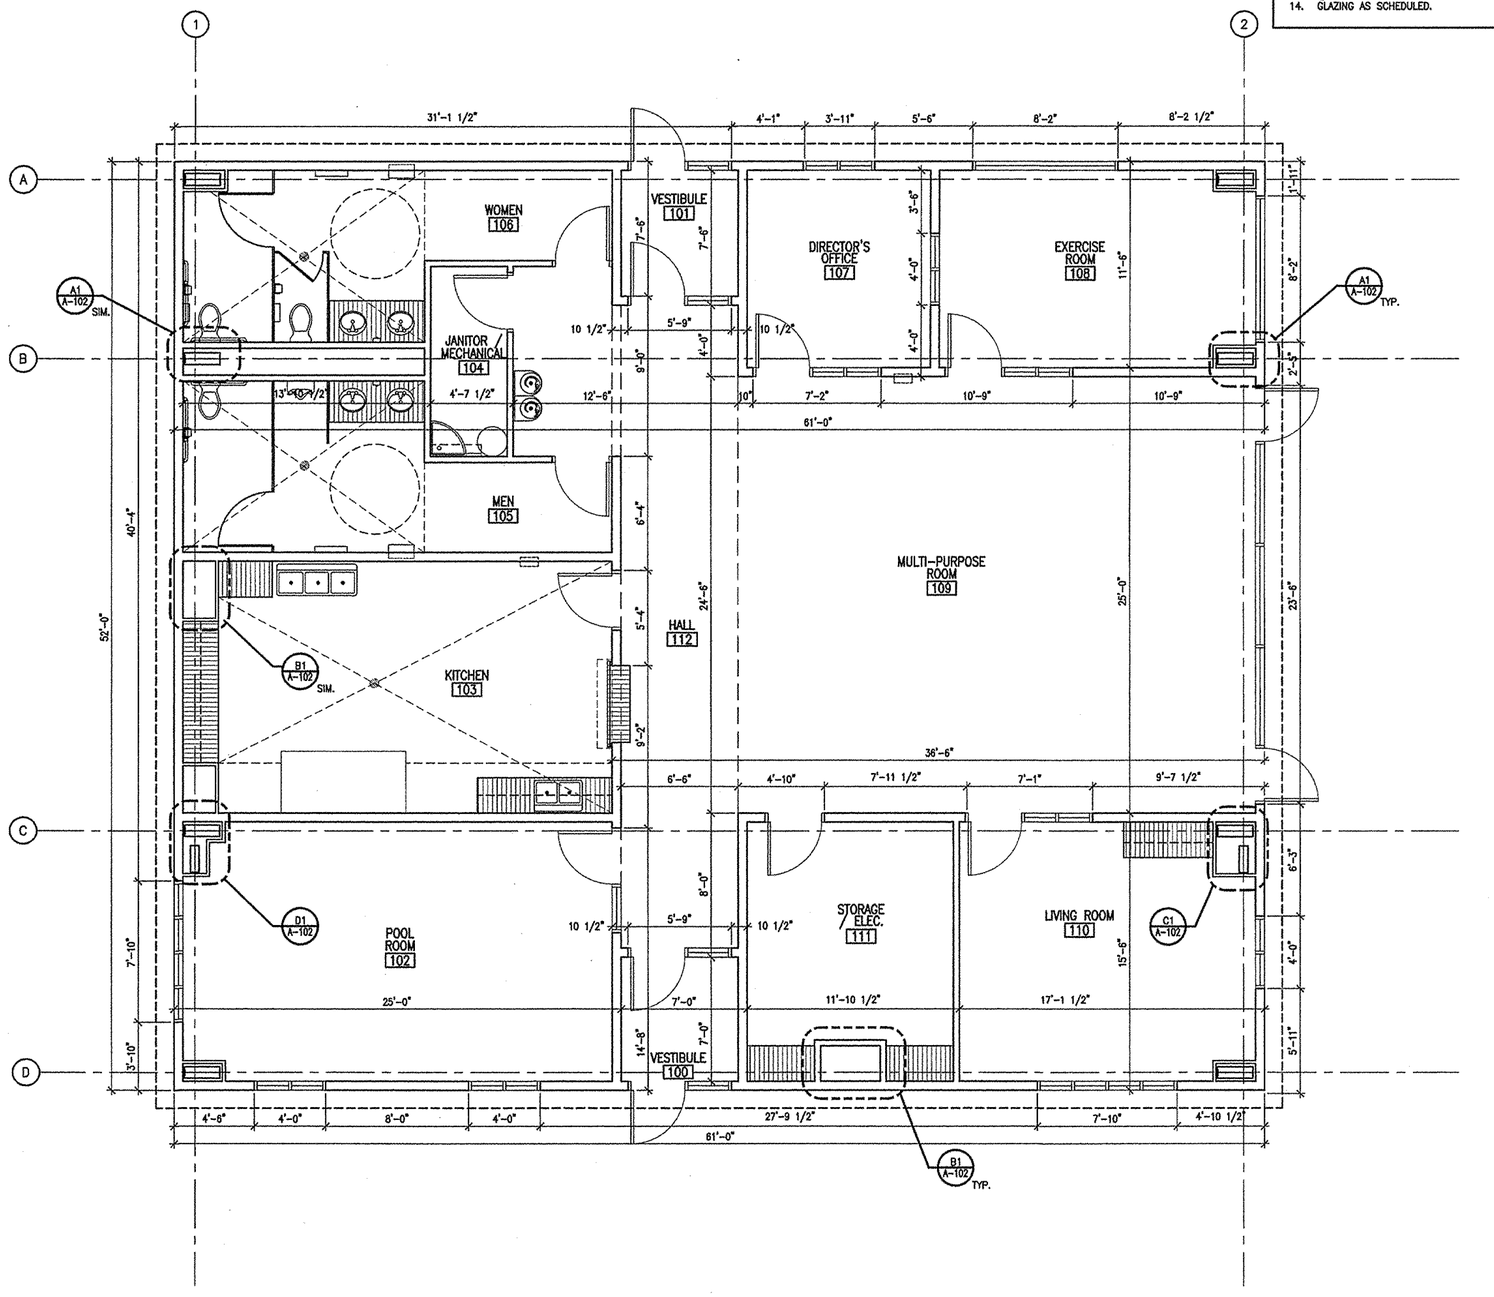

A2 DIMENSION FLOOR PLAN

SCALE: 1/8" = 1'-0"

KEYED NOTES

1. 5/8" TYPE 'X' GYP. BOARD (TAPE, BED, TEXTURE AND PAINT).
2. 3 5/8" METAL STUD.
3. 6" METAL STUD.
4. 3 – 6", 16 GA. GANG STUD JAMB AT END WALL OPENINGS. REFER TO STRUCTURAL DRAWINGS.
5. 2 – 6", 18 GA. STUD JAMB AT SIDE WALL OPENINGS. REFER TO STRUCTURAL DRAWINGS.
6. 2" METAL STUD.
7. BATT INSULATION PER SPECIFICATIONS.
8. STUCCO SYSTEM AS SCHEDULED.
9. PLASTIC LAMINATE COUNTER TOP. REFER TO CASEWORK DETAIL SHEET A–402.
10. ROOF OUTLINE ABOVE.
11. METAL BUILDING FRAME COLUMN, SIZED PER MANUFACTURER.
12. MOISTURE BARRIER INSTALLED PER MANUFACTURER RECOMMENDATIONS.
13. ½" EXTERIOR SHEATHING.
14. GLAZING AS SCHEDULED.

NCA
ARCHITECTS - PLANNERS - AIA
1306 RIO GRANDE BLVD NW
ALBUQUERQUE, NM 87104
505-255-6400 505-268-6954 FAX
WWW.NCA-ARCHITECTS.COM

ARCHITECT

STATE OF NEW MEXICO
ROBERT CALVANI
NO. 1053
REGISTERED ARCHITECT

CONSULTANT

PROJECT TITLE

LOS ABUELITOS SENIOR CENTER

PORTALES NEW MEXICO

REVISIONS:

MK	DATE	DESCRIPTION

DRAWN BY: cabeza | CHECKED BY: jl

PROJECT NUMBER: A10.06

DATE: AUGUST 2011

SHEET TITLE:

DIMENSION FLOOR PLAN AND DETAILS

SHEET NO.


A-102

GENERAL NOTES

A. SEE MECHANICAL PLANS FOR PLUMBING FIXTURE SCHEDULE.
B. SEE ELECTRICAL PLANS FOR EQUIPMENT SCHEDULE AND MOUNTING HEIGHTS.
C. SEE SHEET A-402 FOR CASEWORK DETAILS.
D. SEE SHEET A-601 FOR DOOR AND WINDOW SCHEDULE.
E. SEE SHEET A-601 FOR ROOM FINISH SCHEDULE.
F. SEE EXTERIOR ELEVATION SHEET FOR LOCATION OF CLERESTORY WINDOWS.

⬡ KEYED NOTES

1. 5' X 5' SKYLIGHT. SEE ROOF PLAN.
2. 3' X 3' SKYLIGHT. SEE ROOF PLAN.
3. PASS THROUGH WINDOW. SEE DOOR AND WINDOW SCHEDULE.
4. ROOF HATCH LADDER AS SCHEDULED. SEE C4/A-521.
5. EXPOSED 20 GA FASTENER METAL WALL PANEL SYSTEM AS SCHEDULED. SEE EXTERIOR ELEVATIONS FOR LIMITS OF INSTALLATION AS SHOWN.
6. CEILING MOUNTED PROJECTOR INSTALLED PER MANUFACTURER RECOMMENDATION. SEE ELECTRICAL AND SPECIFICATIONS MANUAL.
7. WALL MOUNTED MARKER BOARD. SEE INTERIOR ELEVATIONS AND SPECIFICATIONS.
8. ACCESSIBLE ELECTRIC WATER COOLER. SEE PLUMBING FIXTURE SCHEDULE.
9. FLOOR DRAIN. SEE PLUMBING AND STRUCTURAL DRAWINGS.
10. OPERABLE FOLDING PARTITION INSTALLED PER MANUFACTURER RECOMMENDATION.
11. OPEN POCKET STORAGE AREA FOR FOLDING PARTITION PER MANUFACTURER RECOMMENDATION. SEE A1/A-302.
12. GYPSUM BOARD SOFFIT AT FOLDING PARTITION TRACK (TAPE, BED, TEXTURE, PAINT). SEE FINISH SCHEDULE.
13. STEEL COLUMN - SEE STRUCTURAL.
14. WINDOW SHADES AS SCHEDULED.
15. OVERHEAD COILING DOOR AND HOUSING UNIT AS SCHEDULED.

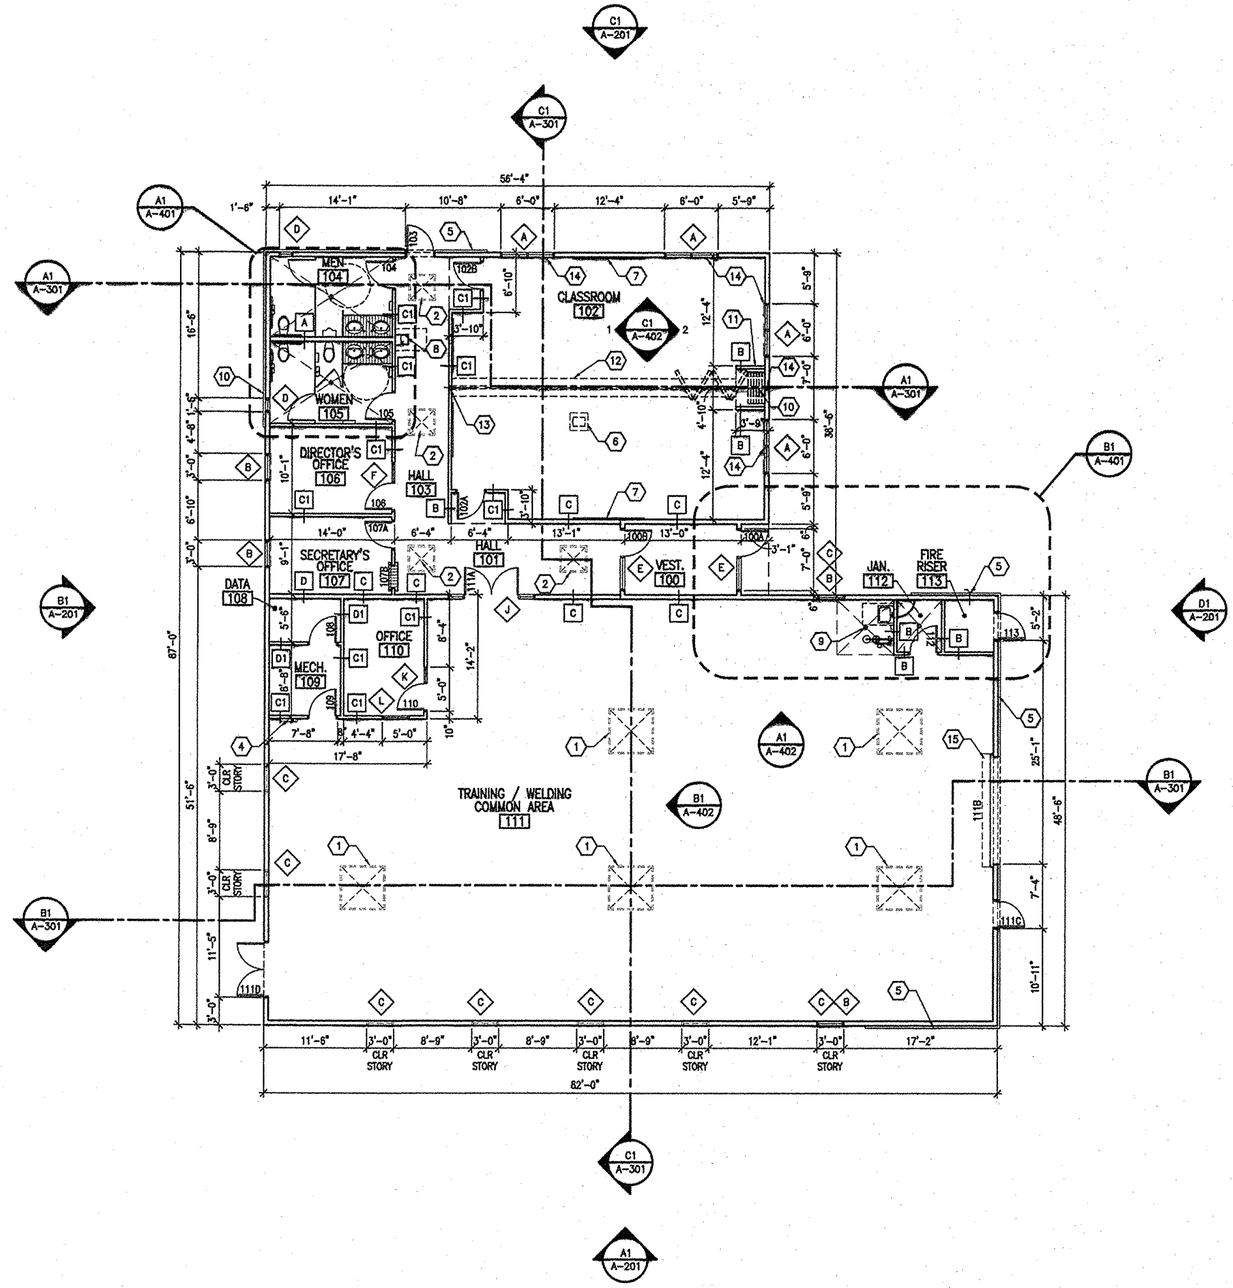

A1 FLOOR PLAN

SCALE: 1/8" = 1'-0"

NCA
ARCHITECTS - PLANNERS - AIA
1306 RIO GRANDE BLVD NW
ALBUQUERQUE, NM 87104
505-255-8400 505-268-6954 FAX
WWW.NCA-ARCHITECTS.COM

ARCHITECT

STATE OF NEW MEXICO
ROBERT CALVANI
NO. 10502
REGISTERED ARCHITECT
4.3.08

CONSULTANT

PROJECT TITLE

HIDALGO VOCATIONAL CENTER

LORDSBURG, NEW MEXICO

REVISIONS:

MK	DATE	DESCRIPTION


DRAWN BY:	CHECKED BY:
cabeza	bc

PROJECT NUMBER: A06.32

DATE: APRIL 3, 2008


SHEET TITLE: **FLOOR PLAN**

SHEET NO: **A-101**

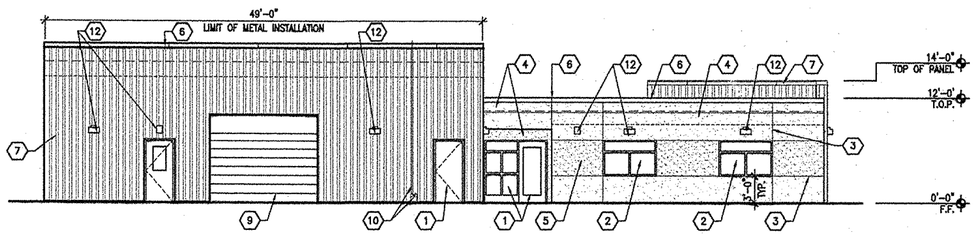


D1 EAST ELEVATION

SCALE: 1/8" = 1'-0"

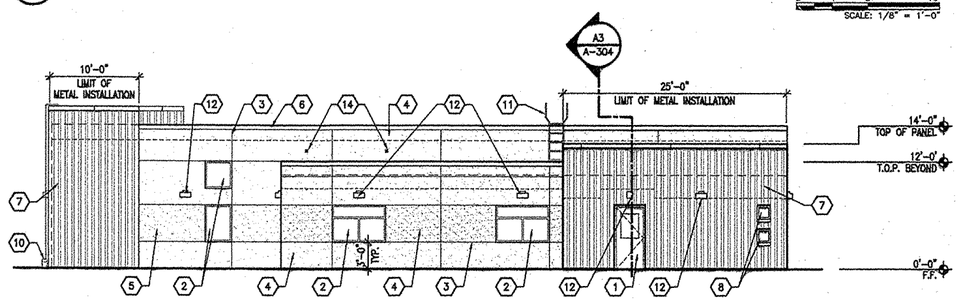


C1 NORTH ELEVATION

SCALE: 1/8" = 1'-0"

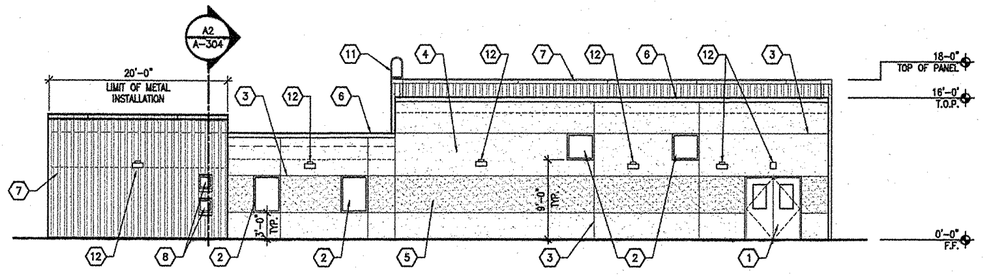

B1 WEST ELEVATION

SCALE: 1/8" = 1'-0"

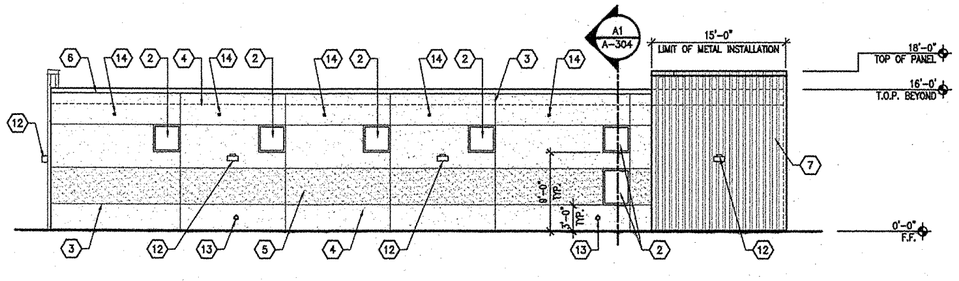

A1 SOUTH ELEVATION

SCALE: 1/8" = 1'-0"

GENERAL NOTES

A. SEE DOOR AND WINDOW SCHEDULE FOR SIZES AND HARDWARE.
B. SEE ELECTRICAL FOR LIGHT FIXTURE TYPES AND MOUNTING HEIGHTS.
C. SEE MECHANICAL SHEETS FOR LOCATION AND MOUNTING HEIGHT OF EXHAUST HOOD SYSTEM SIDE WALL DISCHARGE VENT AS SCHEDULED.

KEYED NOTES

1. DOOR AND FRAME AS SCHEDULED – PAINTED.
2. GLAZING AND FRAME AS SCHEDULED – PAINTED.
3. STUCCO CONTROL JOINT.
4. SYNTHETIC STUCCO SYSTEM AS SCHEDULED.
5. ACCENT STUCCO COLOR AS SCHEDULED.
6. METAL COPING. PAINTED TO MATCH STUCCO COLOR.
7. EXPOSED METAL PANEL INSTALLED PER MANUFACTURER RECOMMENDATION. SEE BUILDING SECTIONS AND SPECIFICATIONS.
8. FROSTED GLAZING AS SCHEDULED. THIS AREA ONLY.
9. INSULATED OVERHEAD COILING DOOR. SEE DOOR AND WINDOW SCHEDULE.
10. NEW GAS METER AND SUPPLY PIPE TO ROOF. SEE MECHANICAL.
11. PARARET LADDER – PAINTED. SEE SHEET A-521.
12. EXTERIOR LIGHTING AS SCHEDULED.
13. DOWNSPOUT CALF TONGUE NOZZLE. SEE PLUMBING.
14. EXHAUST HOOD SYSTEM SIDE WALL DISCHARGE VENT.

NCA
ARCHITECTS - PLANNERS - AIA
1306 RIO GRANDE BLVD NW
ALBUQUERQUE, NM 87104
505-255-6400 505-268-6954 FAX
WWW.NCA-ARCHITECTS.COM

ARCHITECT

STATE OF NEW MEXICO
ROBERT CALVANI
NO. 1053
REGISTERED ARCHITECT
4.3.08

CONSULTANT

PROJECT TITLE

HIDALGO VOCATIONAL CENTER

LORDSBURG, NEW MEXICO

REVISIONS:

MK	DATE	DESCRIPTION

DRAWN BY: cabeza | CHECKED BY:

PROJECT NUMBER: A06.32

DATE: APRIL 3, 2008

SHEET TITLE:


EXTERIOR ELEVATIONS

SHEET NO:

A-201


KEYED NOTES

1. CONCRETE FOUNDATION. SEE STRUCTURAL.
2. HSS COLUMN PER STRUCTURAL. EMBED ANCHOR BOLTS @ BASE PLATE.
3. 5/8" EXTERIOR GYPSUM SHEATHING.
4. 6" METAL STUD.
5. 3 COAT STUCCO SYSTEM.
6. MOVABLE WALL PANEL DOOR – INSTALL PER MANUFACTURER.
7. METAL PARAPET COPING – PAINTED.
8. TPO ROOFING SYSTEM OVER ROOF DECK BOARD AND METAL DECKING AS SCHEDULED.
9. R-38 BATT INSULATION.
10. CONCRETE SIDEWALK – SLOPE AWAY FROM BUILDING. SEE CIVIL.
11. CONCRETE FLOOR SLAB PER STRUCTURAL.
12. PERIMETER INSULATION.
13. 5/8" TYPE 'X' GYPSUM BOARD (BED, TAPE, TEXTURE, PAINT).
14. 7/8" HAT CHANNEL.
15. 3 5/8" METAL STUD.
16. METAL BOX HEADER. SEE STRUCTURAL.
17. SUSPENDED, ACOUSTICAL CEILING TILE AS SCHEDULED.
18. BASE AS SCHEDULED.
19. FLOOR FINISH AS SCHEDULED. SEE SHEET A-601.
20. 1/2" EXPANSION JOINT.
21. DOOR AND FRAME AS SCHEDULED.
22. METAL PARAPET LADDER – PAINTED.
23. STEEL STRUCTURE. SEE STRUCTURAL.
24. CONTINUOUS CANT STRIP.
25. GYPSUM BOARD SOFFIT.
26. TILE WAINSCOT AS SCHEDULED. SEE FINISH SCHEDULE, SHEET A-601.
27. R-19 BATT INSULATION.
28. VERTICAL METAL WALL PANEL ON 3/4" GIRTS INSTALLED PER MANUFACTURER.
29. TOILET ACCESSORY AS SCHEDULED.
30. SEALED CONCRETE FLOOR.
31. FLASHING AND COUNTERFLASHING.
32. COUNTER TOP COILING DOOR AS SCHEDULED.
33. LINE OF VERTICAL METAL WALL PANEL BEYOND.
34. FLASHING AND COUNTER FLASHING. INSTALL VERTICAL LEG OF REGLET BEHIND METAL WALL PANEL FLASHING.
35. VERTICAL METAL PARAPET COPING AND FLASHING.
36. WOOD BLOCKING AS REQUIRED.
37. EDGE OF METAL TRIM CAP AT GYPSUM BOARD AT CONSTANT 6" MIN DISTANCE FROM BOTTOM OF ROOF JOIST – ROOM #111 ONLY.
38. FINISH GRADE. SEE CIVIL.
39. GLAZING AND FRAME AS SCHEDULED.
40. WEEP SCREED AT STUCCO TERMINATION. SEE B3/A-321, TYPICAL.
41. METAL FLASHING PAINT TO MATCH STUCCO – INSTALL PER MANUFACTURER RECOMMENDATION.
42. STUCCO 'J' STOP.

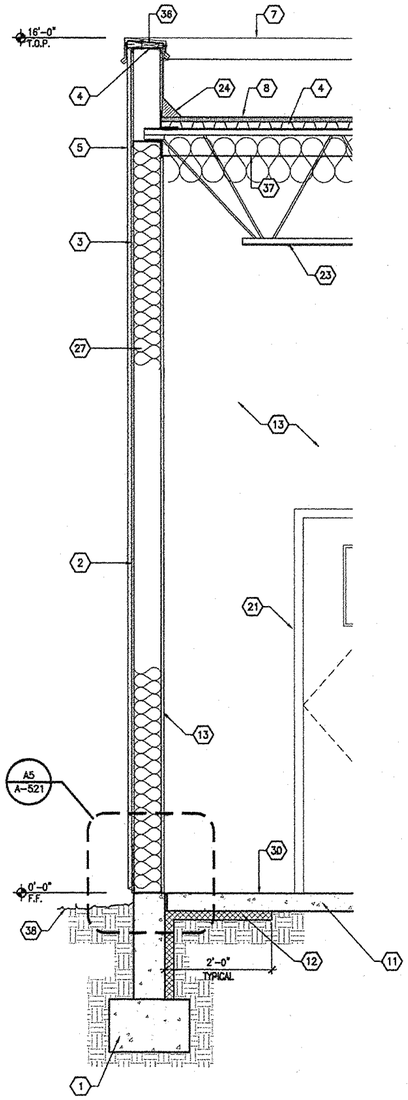


A1 WALL SECTION

SCALE: 3/4" = 1'-0"

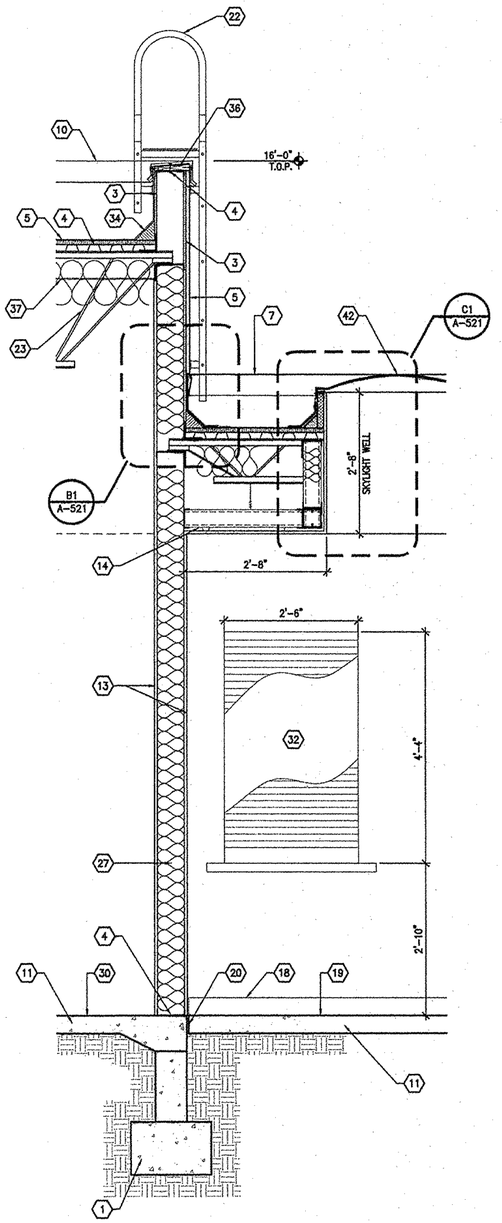


A2 WALL SECTION

SCALE: 3/4" = 1'-0"

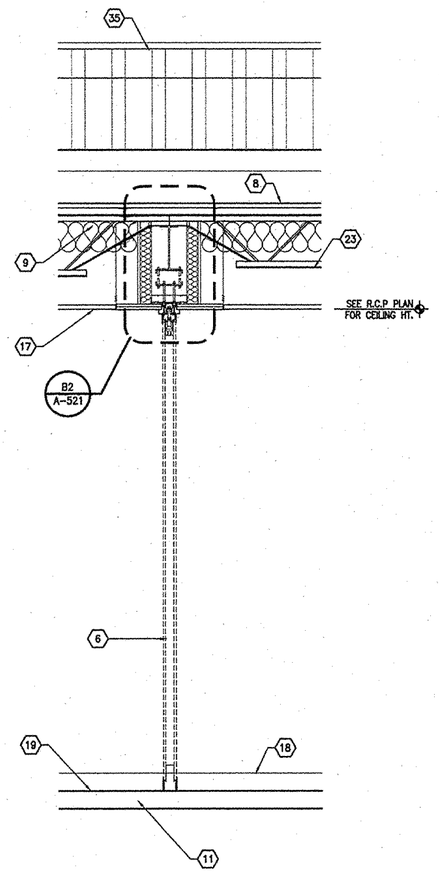

A3 MOVEABLE WALL SECTION

SCALE: 3/4" = 1'-0"

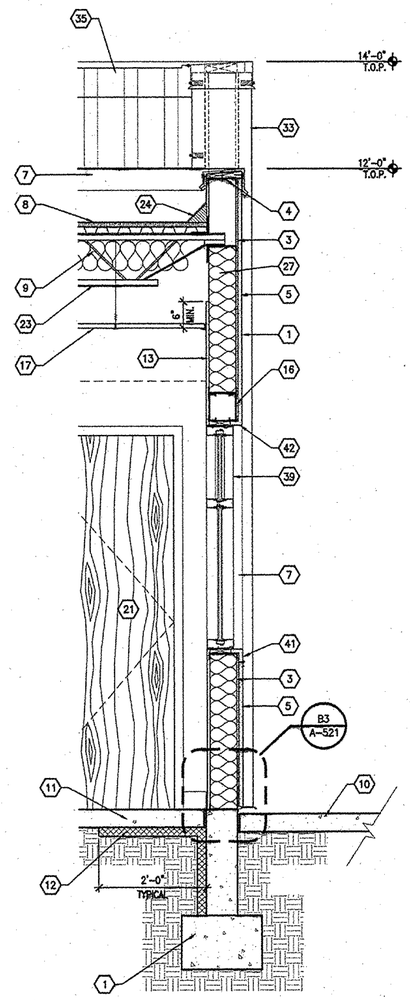

A4 WALL SECTION

SCALE: 3/4" = 1'-0"

NCA
ARCHITECTS - PLANNERS - AIA
1306 RIO GRANDE BLVD NW
ALBUQUERQUE, NM 87104
505-255-6400 505-268-6954 FAX
WWW.NCA-ARCHITECTS.COM

ARCHITECT

STATE OF NEW MEXICO
ROBERT CALVANI
NO. 1053
REGISTERED ARCHITECT
4.3.08

CONSULTANT

PROJECT TITLE

HIDALGO VOCATIONAL CENTER

LORDSBURG, NEW MEXICO

REVISIONS:

MK	DATE	DESCRIPTION

DRAWN BY: cabeza | CHECKED BY:

PROJECT NUMBER: A06.32

DATE: APRIL 3, 2008

SHEET TITLE: **ENLARGED WALL SECTIONS**

SHEET NO: **A-303**